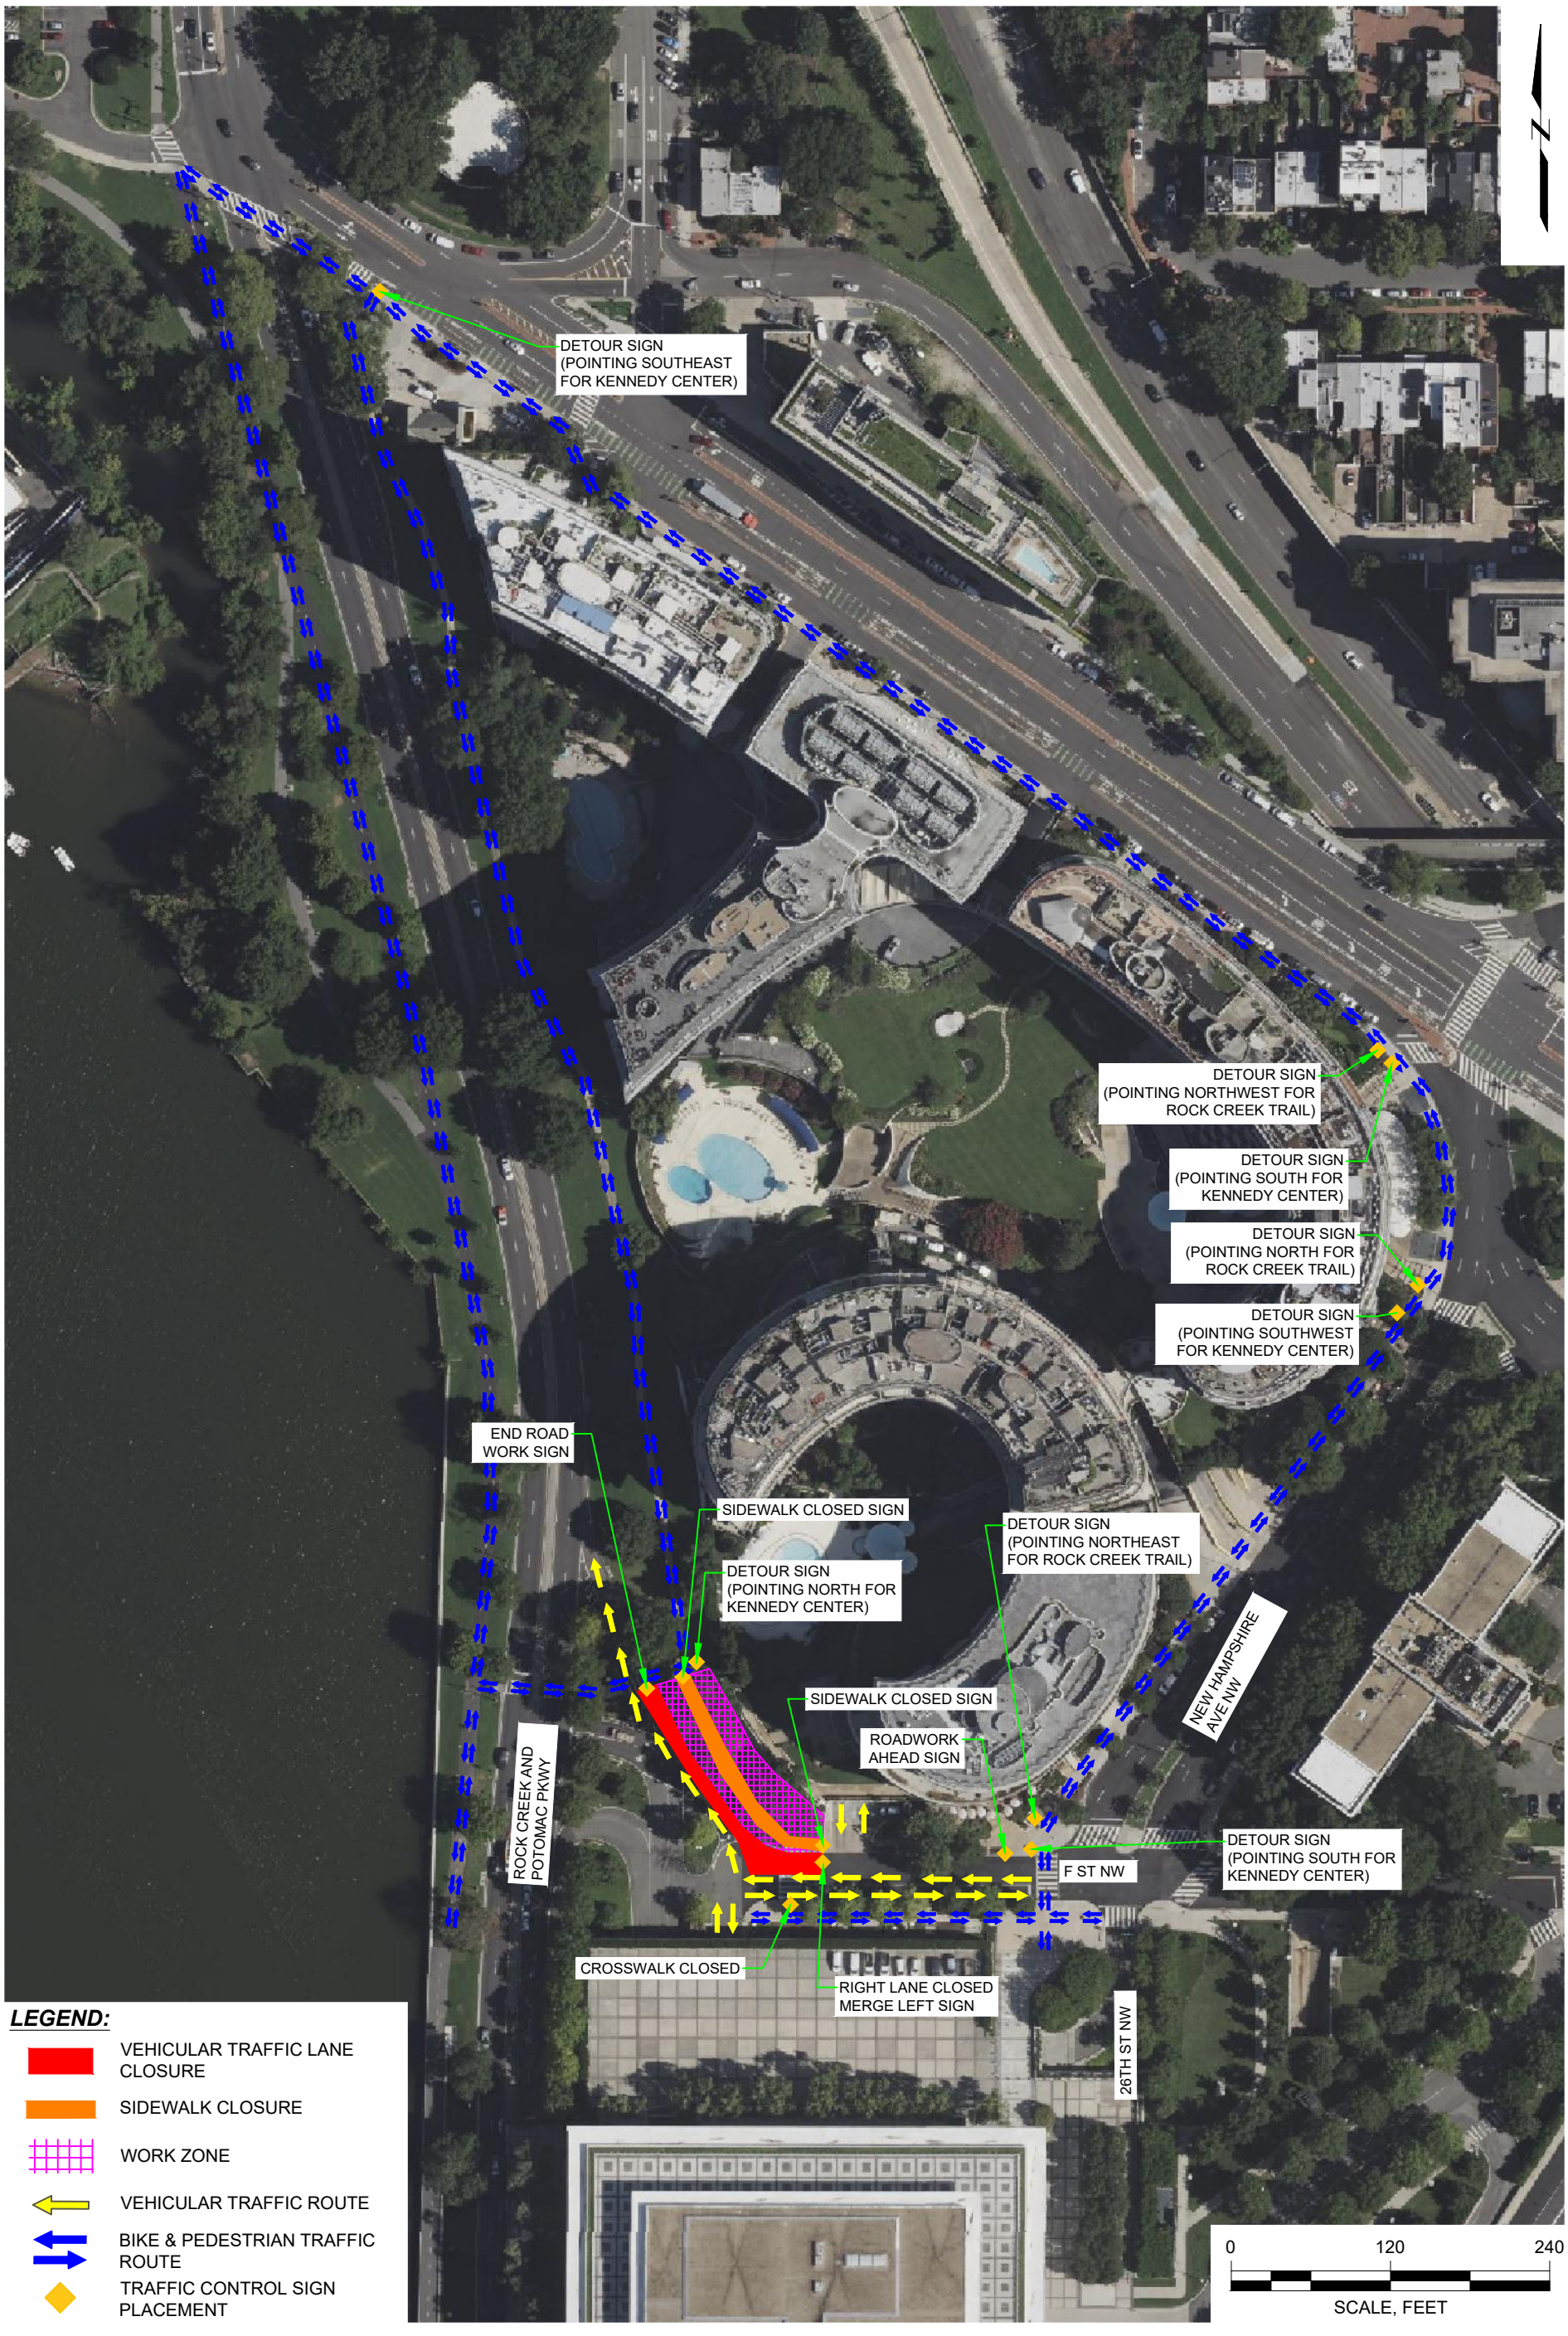

LEGEND:

- VEHICULAR TRAFFIC LANE CLOSURE
- SIDEWALK CLOSURE
- WORK ZONE
- VEHICULAR TRAFFIC ROUTE
- BIKE & PEDESTRIAN TRAFFIC ROUTE
- TRAFFIC CONTROL SIGN PLACEMENT

SOURCE:

1. AERIAL OBTAINED FROM MICROSOFT BING, 2024.

Former Washington Gas Light West Station New Hampshire Ave NW & Virginia Ave NW Washington, DC	GEI Consultants	TRAFFIC CONTROL PLAN SCENARIO E - SIDEWALK DETOUR
Washington Gas Light Company Springfield, Virginia	Project 2305203	October 2024 Fig. #5

ROSADO, ALBIN B:\Working\WASHINGTON GAS LIGHT\2305203 West Station MGP\00_CAD\Figures\Additional Figures\2305203_TCP Outside NPS Property.dwg - 10/28/2024